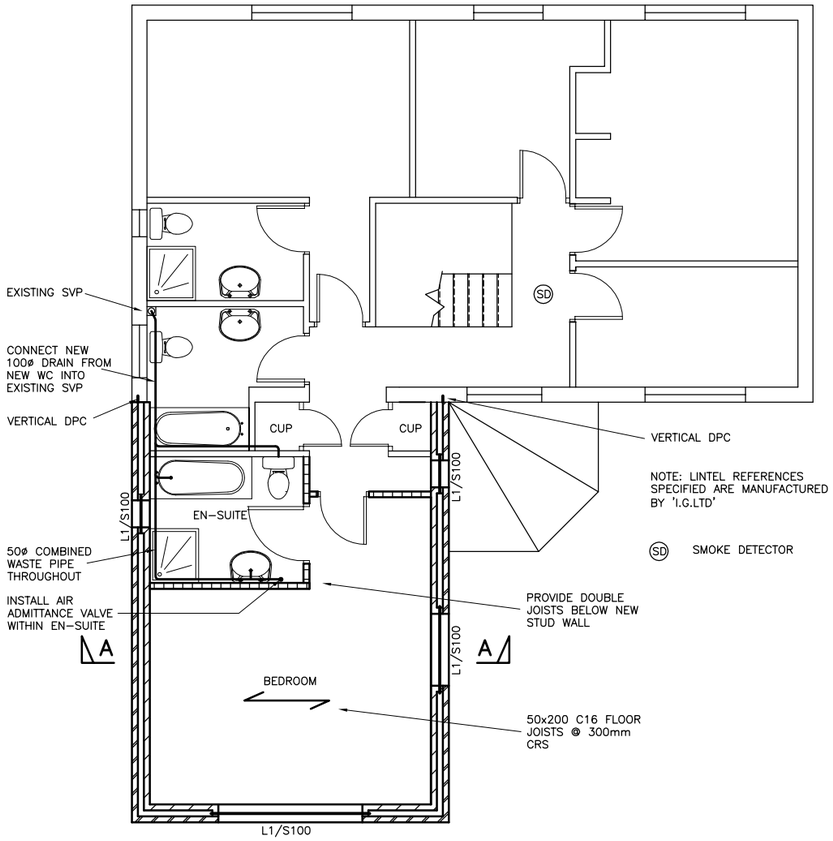

PROPOSED FIRST FLOOR PLAN

Scale 1:50

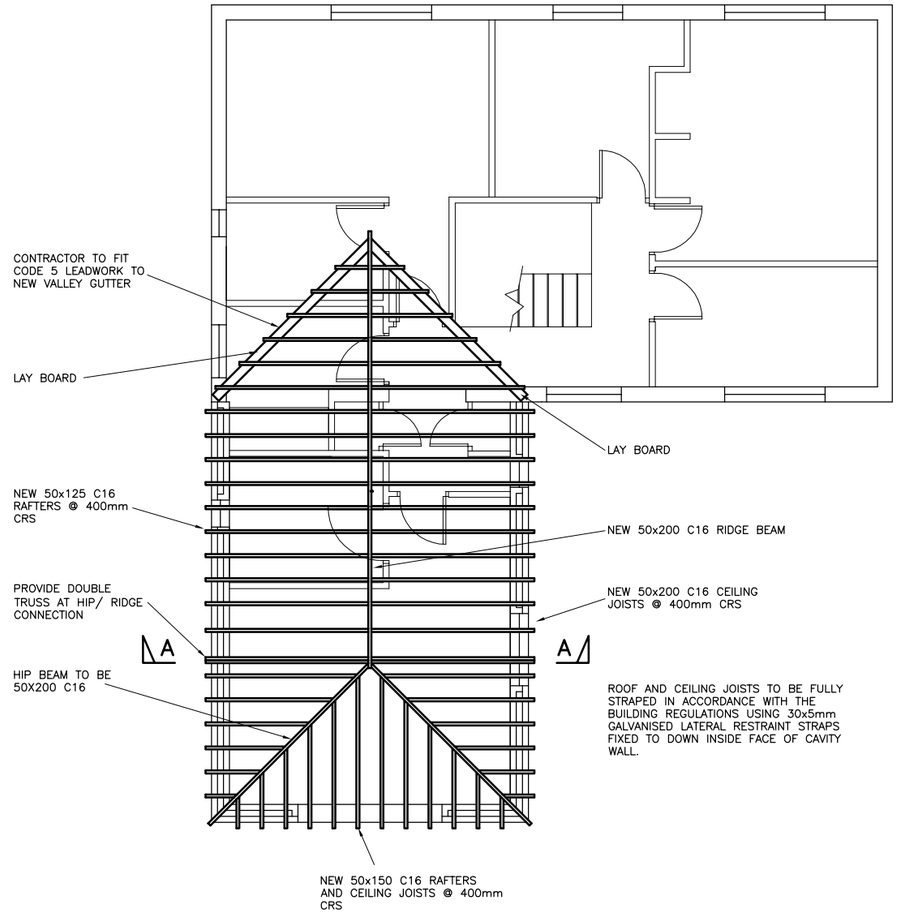

PROPOSED ROOF PLAN

Scale 1:50

CONTRACTOR TO ENSURE NEW TILES MATCH EXISTING AS CLOSE AS POSSIBLE

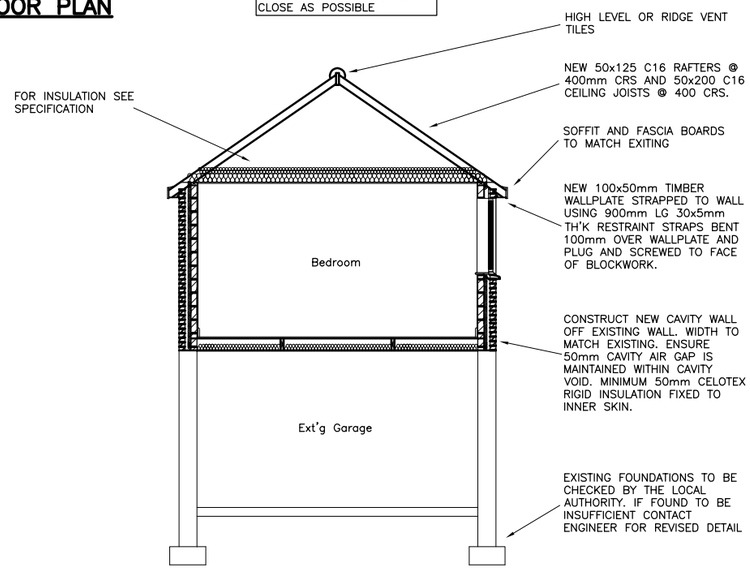

SECTION A–A

Scale 1:50

CONTRACTOR TO ENSURE ALL EXISTING BLOCKWORK SUPPORTING NEW CAVITY WALLS ARE CONSTRUCTED IN SOLID BLOCKS. CONTACT ENGINEER/ LOCAL AUTHORITY IF IN ANY DOUBT.

EXISTING GARAGE LINTEL TO BE CHECKED FOR ADEQUACY. REPLACEMENT LINTEL TO BE AN L5/75 OR L5/100 BY 'I.G.LTD' DEPENDANT ON EXISTING CAVITY WIDTH. CONTACT ENGINEER IF IN ANY DOUBT

ALL BEARINGS TO NEW LINTELS TO BE 150mm MINIMUM

ORIGINAL SCALE 0–100mm

A1 DRAWING

DO NOT SCALE

NOTES

REFERENCE DRAWINGS

REV	DATE	REVISION	OR	REVIEW

client

project

title

FIRST FLOOR AND ROOF LAYOUT

TYPICAL SECTION

scale	date
originator	reviewed by

drawing number | rev